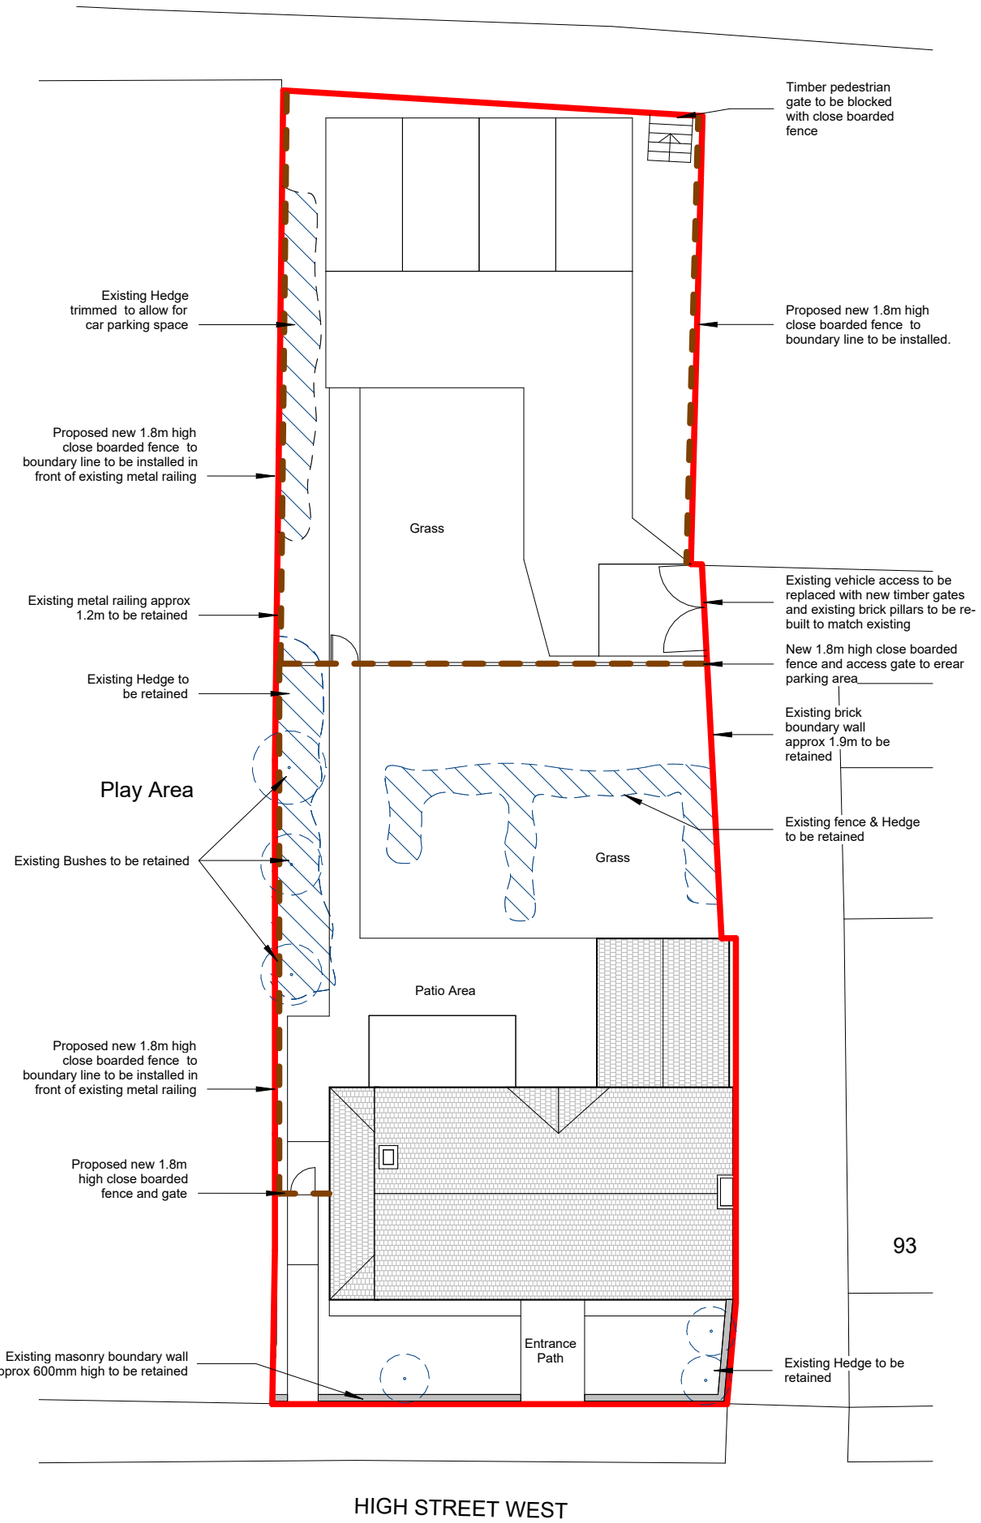

Boundary Treatment Key

– — – 1.8m close boarded fence

NOTE:
Do not scale from drawings - except for planning purposes.
Final details to be coordinated with relevant consultants / sub-contractors.
All discrepancies to be reported to monument design + build immediately.
All dimensions to be verified by contractor on site prior to the commencement of any works.
Ensure this drawing is the latest revision prior to proceeding with works

This drawing has been produced for the client for the project on the site shown. It was prepared for a purpose agreed with the client and will have a commensurate degree of accuracy. It is not a record "as built" This drawing is not intended for use by any other person or for any other purpose than that specified here. Monument Design and Build person or for any other purpose than that specified Monument Design and Build Limited accept no liability whatsoever if this drawing is used by any other person or for anyother purpose.

PLANNING

These Drawings are to be used for the purpose of securing planning permission only.

Key:

Boundary Line

Note :
Red boundary area = 608m²

1 Proposed Boundary Treatment Plan
1 : 200

1:200 0 2m 4 6 8 10 12 14 16 18 20m

N

A3

REV	DATE	DESCRIPTION	BY

MONUMENT DESIGN + BUILD
8 Mosley Street,
Newcastle-Upon-Tyne,
NE1 1DE
Tel +44 (0)191 233 0808
Email: info@monumentltd.co.uk

Project Title:
Redcar Care Home , 95 High Street West
Redcar TS10 1SF

CLIENT:
Sunbridge childcare

Drawing Status:
PLANNING

Drawn By:	Date:	Scale:@A3	Checked By:
RE	**18/11/25**	**1 : 200**	**CO**

Drawing Title:
Proposed Boundary Treatment Plan

Drawing Number:
2503-P-005

Revision: