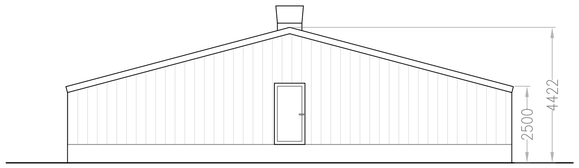

East elevation
(west identical)
@ 1:100

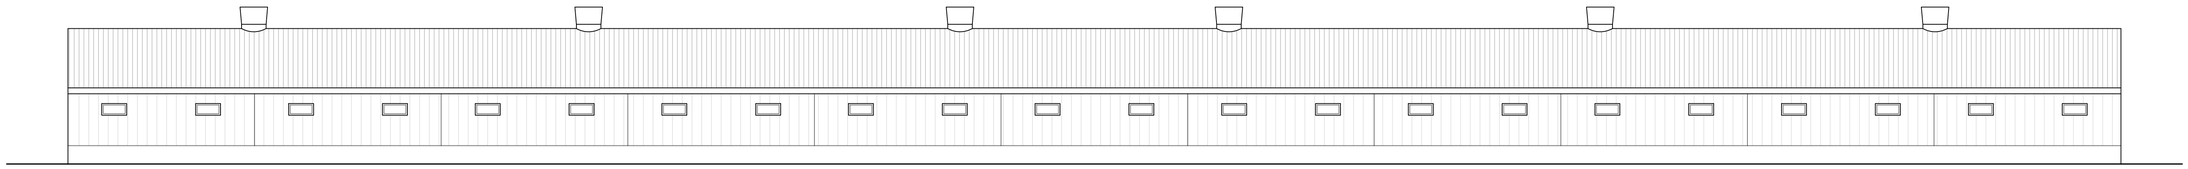

North elevation
(south identical)
@ 1:100

Floor plan
@ 1:100

SCALE BAR 1:100
0 5 10

Harrison Pick Ltd
PLANNING CONSULTANTS

Drawing
Elevations A1

Station Farm Offices, Wansford Road, Nafferton,
Driffield, East Yorkshire, YO25 8NJ

T : 01377 253363
E : ian@harrisonpick.co.uk
sam@harrisonpick.co.uk
W : www.harrisonpick.co.uk

Project
Feelright Pigs Ltd - Pig Unit

Scale	1:100	@ A1
Drw No.	AC030726	Rev: -
Drawn by: S H	Date: July 26	

The drawing is the copyright of Harrison Pick Ltd and should not be altered, copied or reproduced without written consent.